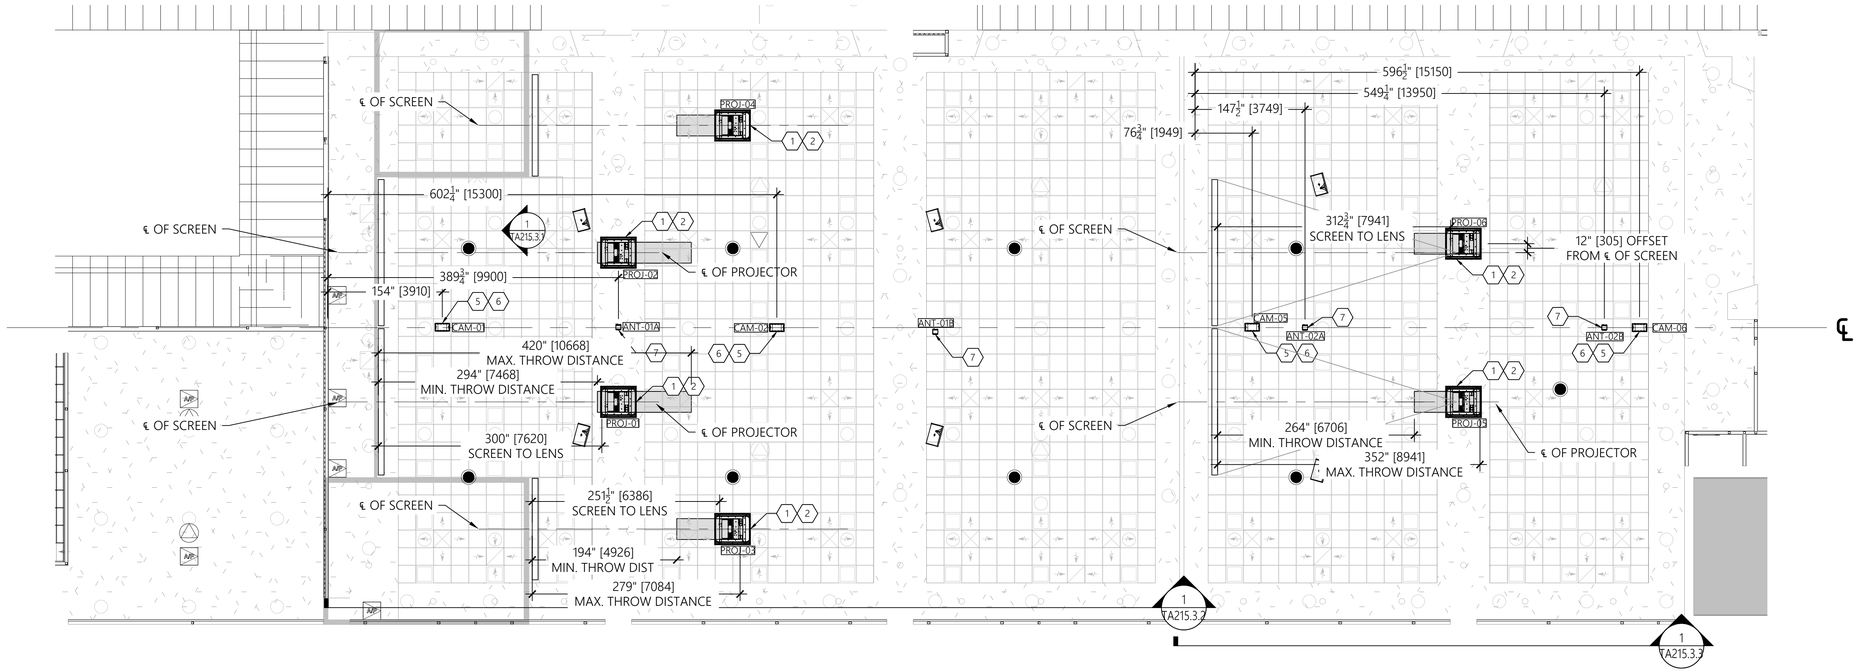

01 AV EQUIPMENT LAYOUT - RCP VIEW

CUSTOM MPH
Scale: 1/8" = 1'-0"

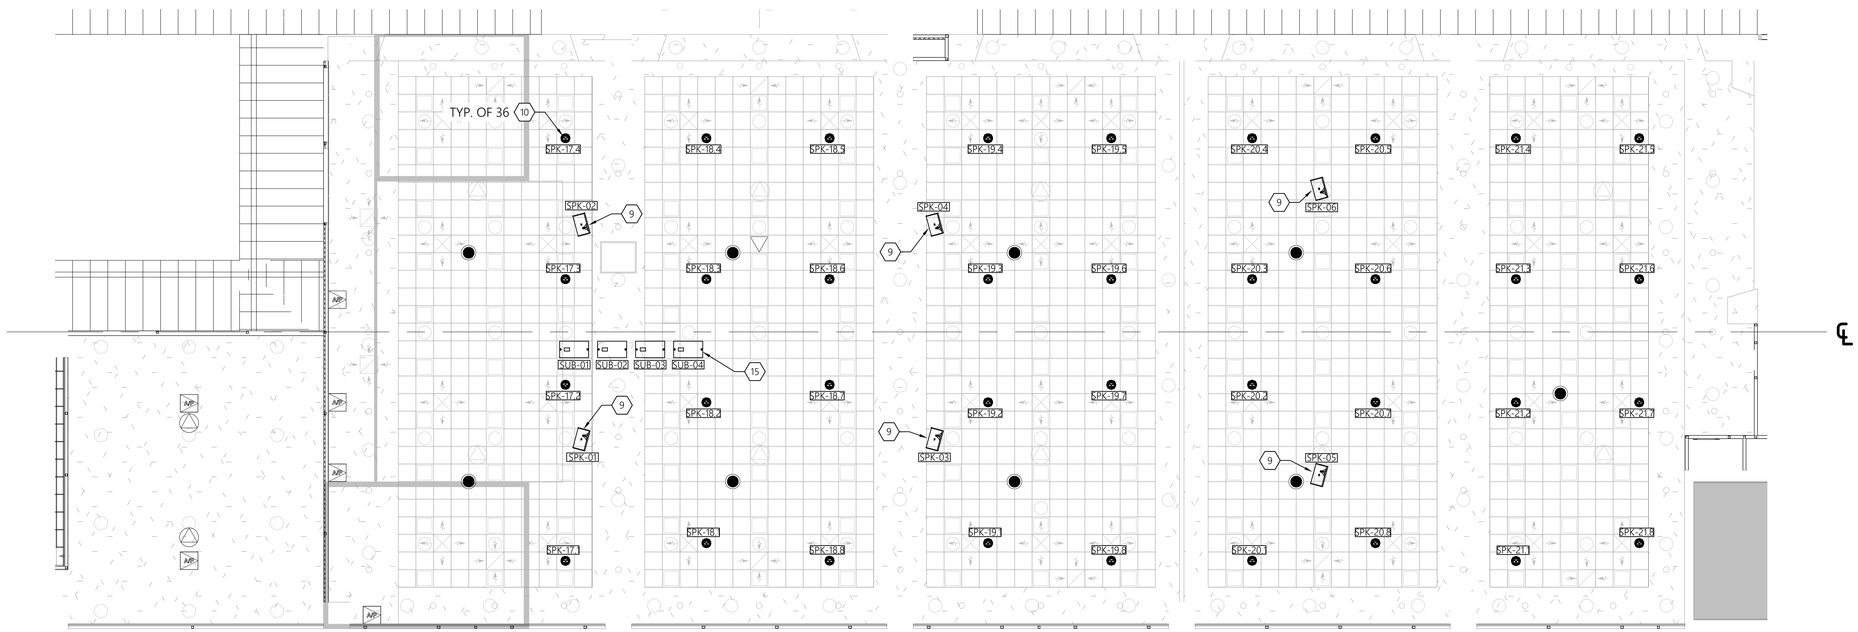

02 SPEAKER LAYOUT - RCP VIEW

CUSTOM MPH
Scale: 1/8" = 1'-0"

GENERAL NOTES

A. ROOM LAYOUTS ARE TYPICAL AND ARE FOR REFERENCE ONLY. REFER TO ARCHITECTURAL PLANS FOR EXACT ROOM LAYOUTS

B. ALL POWER, DATA TO BE PROVIDED BY OTHERS.

C. THE AV SYSTEM SHOULD RECEIVE A SINGLE PHASE FEED THAT IS PROPERLY GROUNDED.

D. ALL CIRCUITS TO BE 20A. VOLTAGE DICTATED BY REGION.

INSTALL NOTES

A. PROJ-01, PROJ-02, PROJ-05, & PROJ-06 CANNOT BE INSTALLED ON CENTER WITH THE PROJECTION SCREEN DUE TO THE PRESENCE OF SPRINKLER HEADS WHICH CANNOT BE RELOCATED. EACH PROJECTOR (AND LIFT) WILL NEED TO BE LOCATED 20" AWAY FROM THE CENTER LINE OF THEIR RESPECTIVE PROJECTION SCREEN. REFER TO DRAWING FOR DETAILS.

SHEET KEYNOTES

1. NEC (NP-PX2000UL + NP47ZL) 19000 LUMEN PROJECTOR
2. DRAPER (SLX10) MOTORIZED PROJECTOR LIFT
3. DA-LITE 14754EL ELECTRIC 202" DIAGONAL SCREEN
4. DA-LITE 24709EL ELECTRIC 159" DIAGONAL SCREEN
5. VADDIO (ROBOSHOT 30) PTZ CAMERA
6. ULTRALIFT MOTORIZED CAMERA LIFT
7. SHURE (UA864) WIDEBAND ANTENNA
8. CLEAR-COM (FSII-TCVR-19) ACTIVE TRANSCEIVER
9. BIAMP (IV6-1122 SERIES) LINE ARRAY
10. CRESTRON (SAROS IC8T-W-T) CEILING SPEAKER
11. CRESTRON FT2-202-ELEC-B FLIPTOP CABLE CADDY
12. VADDIO (ROBOSHOT 20 UHD) PTZ CAMERA
13. VADDIO (PCC) CAMERA CONTROLLER LOCATED AT LECTERN
14. VADDIO (THIN PROFILE) WALL MOUNT
15. BIAMP (IS6-218) DUAL 18" DRIVER SUBWOOFER.
16. CRESTRON (TSW-1060-B-S) 10.1" BLACK CONTROL TOUCH PANEL WITH (TSW-1060-TKK-B-S) TABLETOP KIT
17. SHURE (UA864) WIDEBAND ANTENNA
18. BIAMP DESONO P6 PENDANT SPEAKERS
19. CUSTOM LECTERN DISCONNECT PLATE (2-GANG)
20. CUSTOM XLR PLATE (2-GANG)
21. 1-GANG J-BOX WITH ONE (1) 1.25" CONDUIT TO OPEN CEILING
22. 2-GANG J-BOX WITH ONE (1) 1.25" CONDUIT TO ACCESSIBLE CEILING
23. 4SQ DEEP GANG J-BOX WITH TWO (2) 1.25" CONDUITS TO OPEN CEILING
24. POWER PROVIDED BY OTHERS

LEVEL 3 AUDIO VISUAL
955 E. Javelina Avenue
Mesa, Arizona 85204
T: 480.892.1071
F: 480.892.5295
www.L3AV.com

Micron

CLIENT:

FAB10A ADMIN BUILDING

PROJECT NAME:

990 BENDEMEER ROAD
SINGAPORE
339942

SITE ADDRESS:

NO.:	DATE	DESCRIPTION
0	09/21/2021	FOR REVIEW
1	09/28/2021	FOR CONSTRUCTION
2	11/10/2021	REVISION 2
3	04/08/2022	BOARDROOM / ZRX75 REVS
4	06/13/2022	L5-C-RM005A UPDATE

ISSUED FOR:

PROJECT NO.: **4672**

SCALE: **1/8"=1'**

DRAWN BY: **M. SHERWOOD**

APPROVED BY:

BUILDING:

FLOOR:

ROOM:

AV ENLARGEMENTS - CUSTOM MPH

SHEET TITLE

TA215.1.2

SHEET NUMBER:

PLOT DATE: 8/22/2022 9:04 AM

©2018 LEVEL 3 AUDIO VISUAL